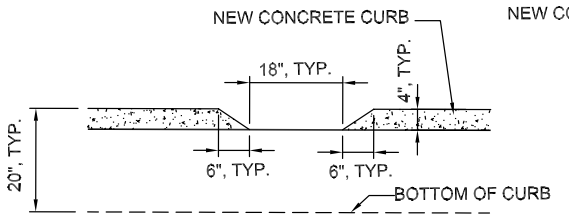

TYPICAL CURB CUT SECTION

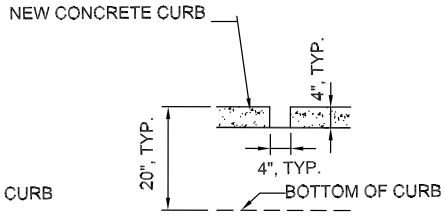

TYPICAL OVERFLOW CURB CUT SECTION

3 TYPICAL CURB CUT LONGITUDINAL SECTIONS

SCALE: 1/2"=1'-0"

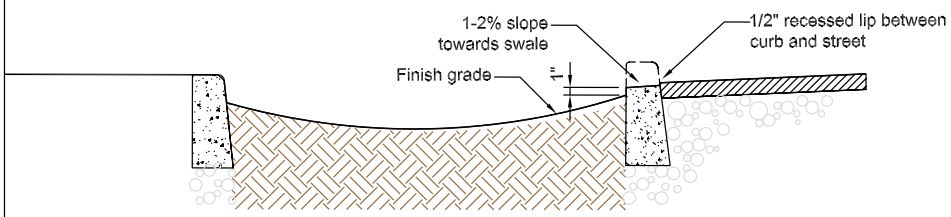

2 TYPICAL CURB CUT SECTION

SCALE: 1/2"=1'-0"

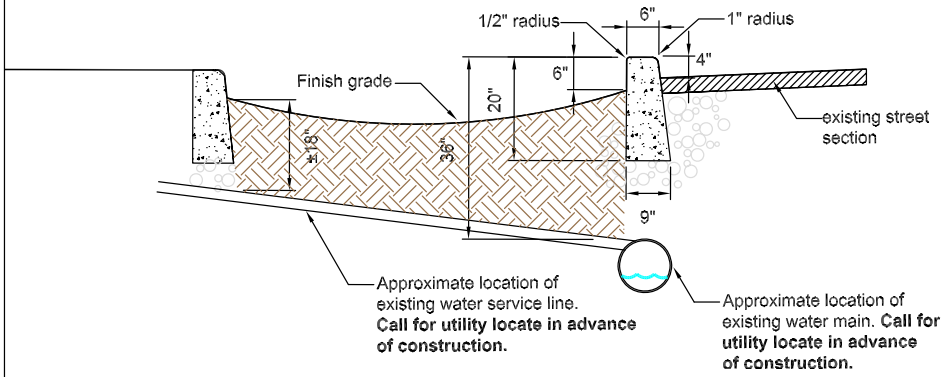

1 TYPICAL CURB INSTALLATION

SCALE: 1/2"=1'-0"

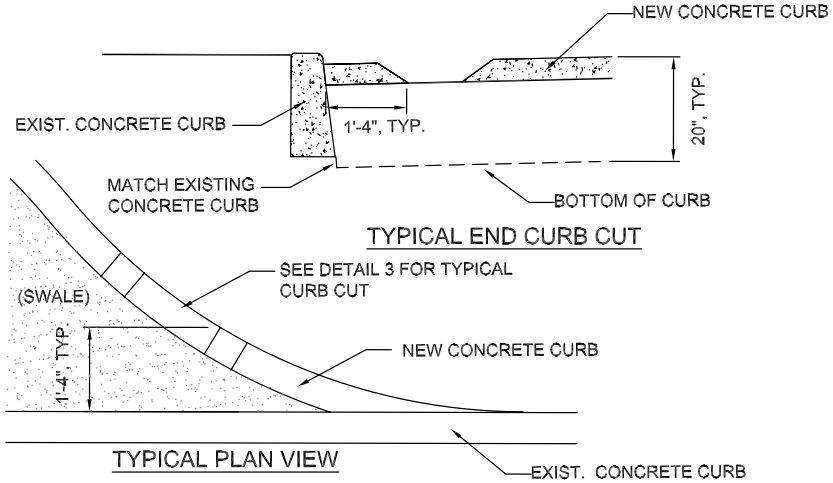

4 TYPICAL BEGINNING CURB CUT

SCALE: 1/2"=1'-0"

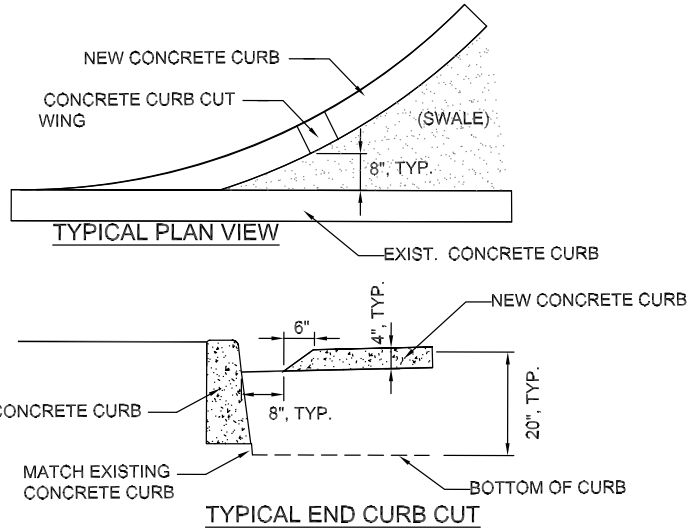

5 TYPICAL ENDING CURB CUT

SCALE: 1/2"=1'-0"

NO.	DATE	DESCRIPTION	APPD.

REVISION

XREF(S) USED:
ROTATION ANGLE:
CONSTRUCTED BY
PROJECT COMPLETED
MAP CORRECTED BY CHECKED BY
FINAL MAP DATA

DESIGNED BY	KRP	DATE APPD.	
DRAWN BY	KRP	PROGRAM MGR	
CHECKED BY		CONST. MGR.	
DESIGN MGR.			

CITY OF PORTLAND
ENVIRONMENTAL SERVICES

DAN SALTZMAN
COMMISSIONER
PUBLIC AFFAIRS

LEE A. KLINGLER, P.E.
CHIEF ENGINEER

APPROVAL

ENVIRONMENTAL SERVICES CHIEF ENGINEER
REG. PROF. ENGR. NO. 9327

CONSTRUCTION SET

NE Siskiyou Green Street

DATE: OCTOBER 15, 2003

1/4 SECTION

JOB NO.

SHEET NO.

1 OF