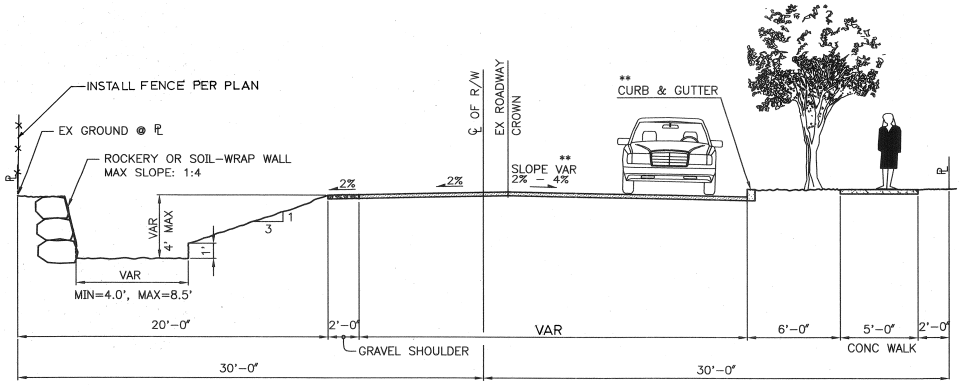

TYPICAL CASCADE R/W X-SECTION

(NW 107TH ST & N 107TH ST)

NTS

** CURB AND GUTTER AND ASPHALT PAVING WILL ONLY OCCUR ON LIMITED AREA. SEE PAVING PLANS.

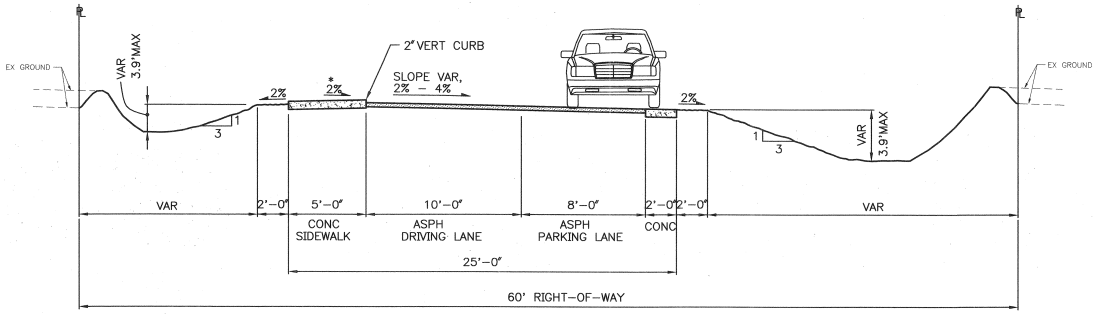

* 2% TOWARD STREET FOR 1ST, 2ND & PALATINE
2% TOWARD SWALE FOR PHINNEY

TYPICAL SEA STREET R/W X-SECTION

(1ST AVE NW, 2ND AVE NW, PALATINE AVE N & PHINNEY AVE N)

NTS

VAULT SERIAL NO.	DATE	MARK	NATURE REVISIONS	MADE	CHK'D	REV'D
34215						

TYPICAL RIGHT-OF-WAY CROSS SECTIONS

APPROVED FOR ADVERTISING
KENNETH J. NAKATSU
DEPARTMENT OF EXECUTIVE ADMINISTRATION
SEATTLE, WASHINGTON 20
BY:
DIRECTOR, CONTRACTING SERVICES

NAME OR INITIALS AND DATE
DESIGNED 5/22/03
CHECKED
DRAWN LMJT
CHECKED

INITIALS AND DATE
REVIEWED: DES. CONST.
SDOT PROJ. MGR.
RECEIVED
REVISED AS BUILT

ALL WORK DONE IN ACCORDANCE WITH THE CITY OF SEATTLE STANDARD PLANS AND SPECIFICATIONS AND OTHER DOCUMENTS CALLED FOR IN SECTIN 0-02.3 OF THE PROJECT MANUAL.

STATE OF WASHINGTON 20158 REGISTERED PROFESSIONAL ENGINEER
EXPIRES 06-17-2004

Seattle Public Utilities
City of Seattle
Chuck Clarke, Director
ORDINANCE NO.
FUND:
SCALE:AS SHOWN
APPROVED
INSPECTOR'S BOOK

BROADVIEW GREEN GRID
4TH AVE NW TO PHINNEY AVE N

JOB NO. PC C300329 R/W CO C300329
VAULT PLAN NO. 777-580
SHEET 3 OF 59